50.00'	1.09'	S 80°28'10" E	1.09'	0.54'
50.00'	47.06'	S 32°53'04" E	45.34'	25.43'
50.00'	32.17'	S 12°30'40" W	31.62'	16.67'
50.00'	32.17'	S 49°22'51" W	31.62'	16.67'
50.00'	32.17'	S 86°15'01" W	31.62'	16.67'
50.00'	32.17'	N 56°52'48" W	31.62'	16.67'
50.00'	42.62'	N 14°01'33" W	41.34'	22.70'
50.00'	9.89'	N 16°03'34" E	9.87'	4.96'
50.00'	36.14'	N 01°01'15" E	35.36'	18.90'
175.00'	21.90'	N 23°16'08" W	21.89'	10.96'
25.00'	35.09'	N 67°04'03" W	32.28'	21.14'
150.00'	47.60'	S 81°48'33" W	47.40'	24.00'
100.00'	31.73'	N 81°48'33" E	31.60'	16.00'
25.00'	31.23'	N 36°55'36" E	29.24'	18.03'
50.00'	78.74'	N 43°58'59" W	70.86'	50.21'

C/L CURVE DATA – (C)

e	Radius	Arc Length	Ch. Brg.	Chord	Tangent
	75.00'	118.12'	N 43°58'59" W	106.28'	75.31'
	125.00'	61.06'	N 12°51'35" W	60.46'	31.15'
	200.00'	25.03'	N 23°16'08" W	25.01'	12.53'
	125.00'	39.66'	N 81°48'33" E	39.50'	20.00'

County of Floyd ~

Before me, a notary public, in and for said State and County, personally appeared Scott Adams, and as President of Daisy Lane Developers, Inc., did this _____ day of February, 2007 acknowledge the execution of this plat.

Witness my hand and seal this _____ day of February, 2007.

Notary Public

My Commission expires: _____

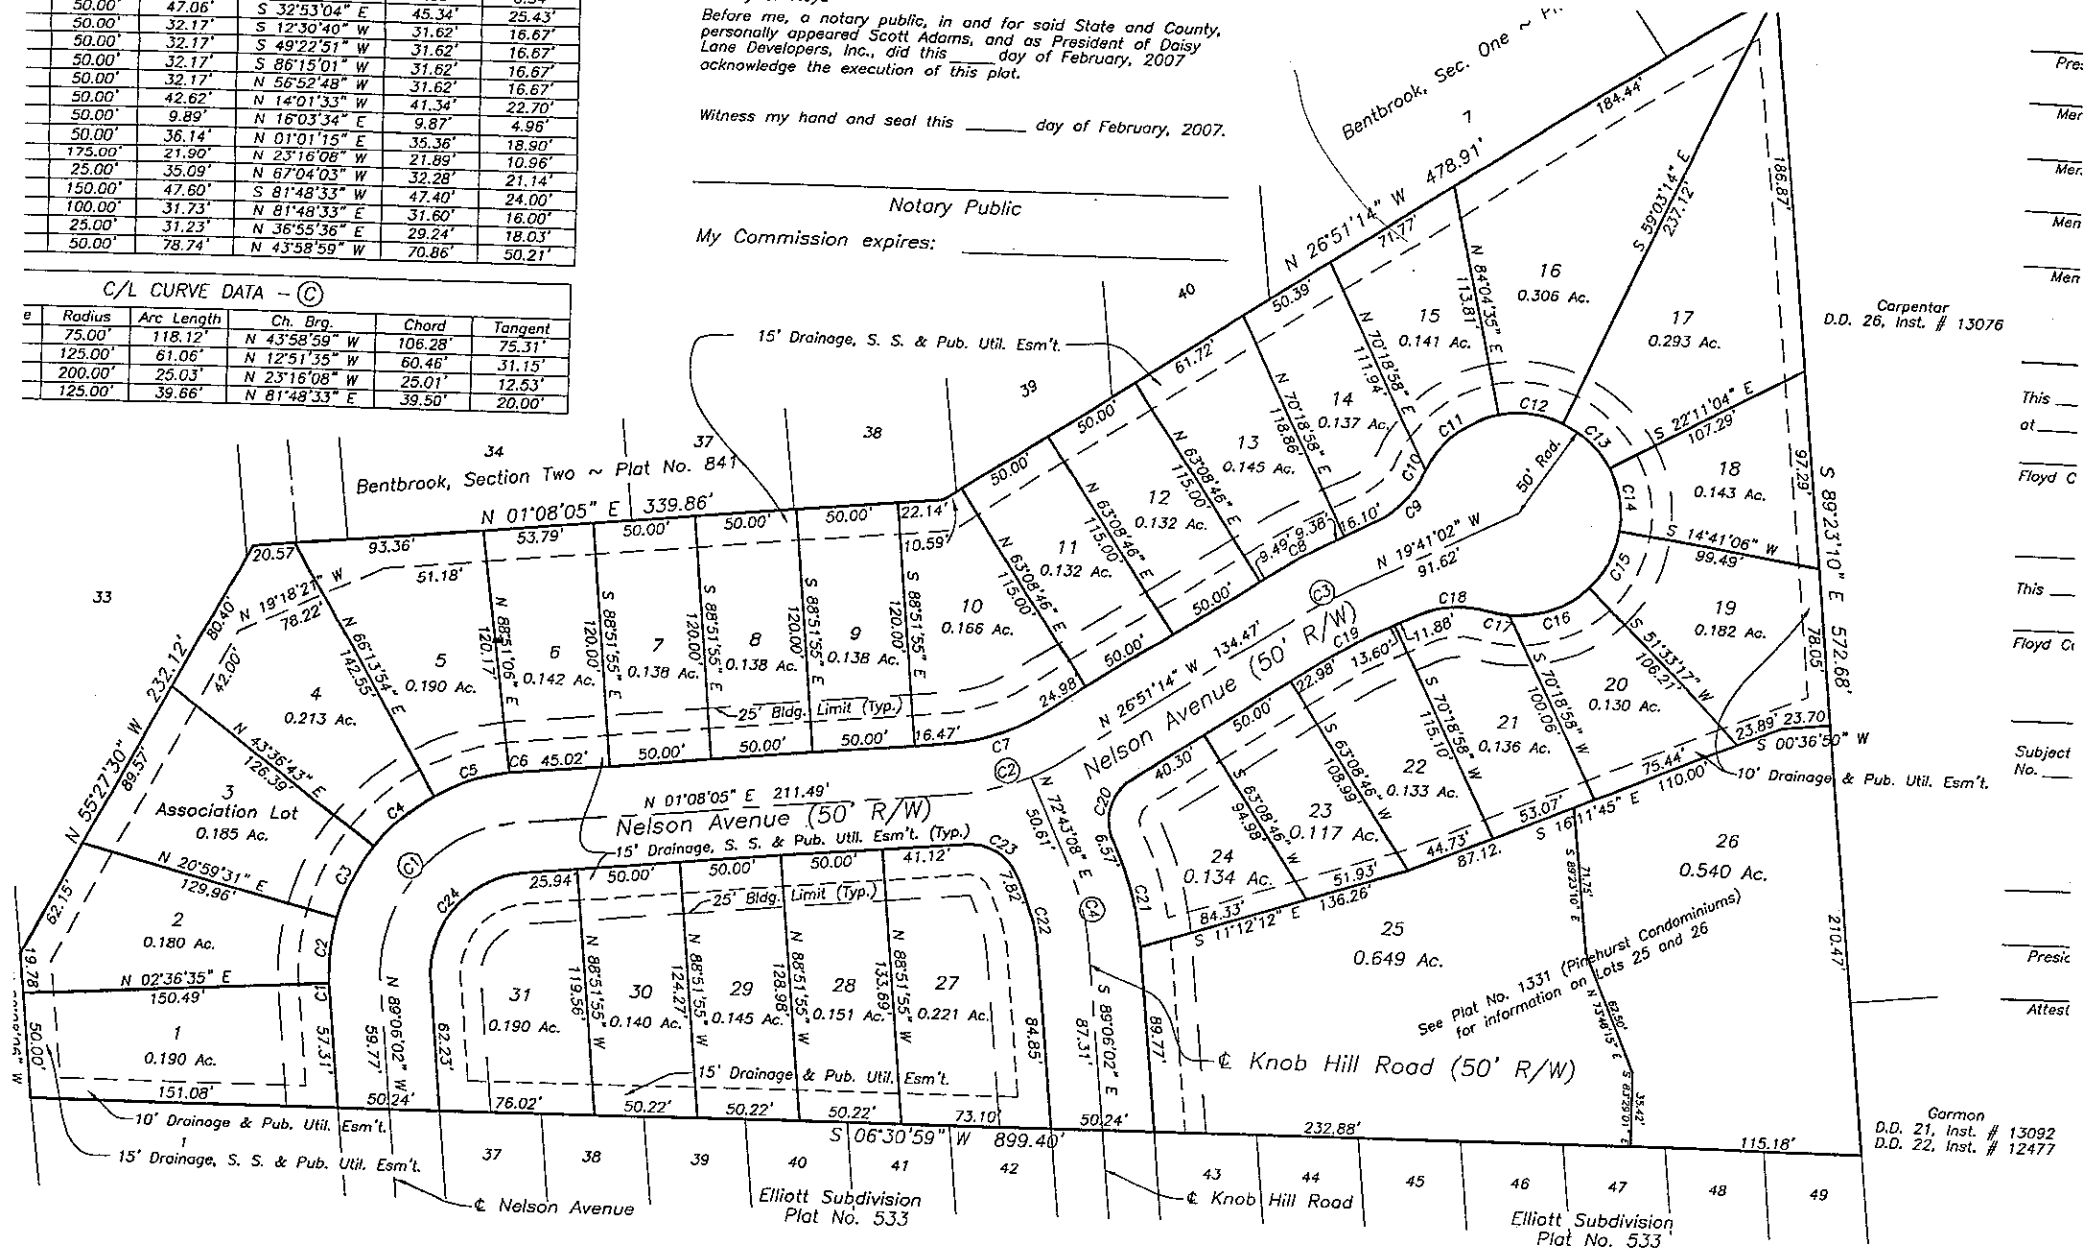

DESCRIPTION

NOTES

PINEHURST